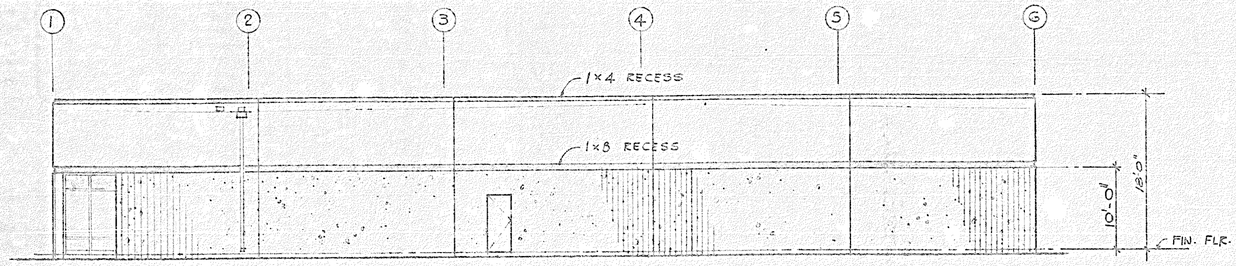

SOUTH ELEVATION
SC. 1/8" = 1'-0"

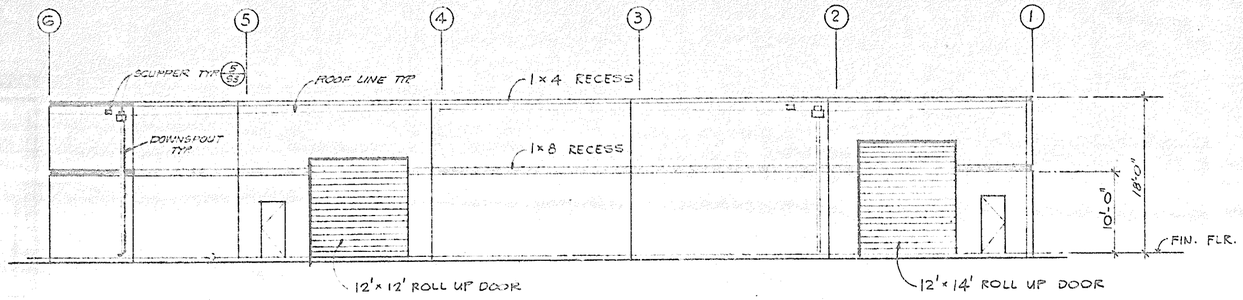

NORTH ELEVATION

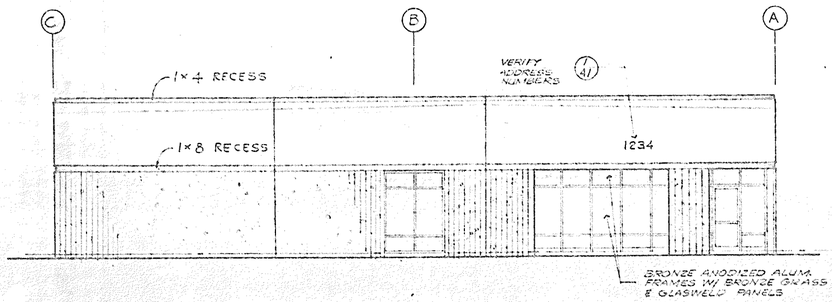

WEST ELEVATION
SC. 1/8" = 1'-0"

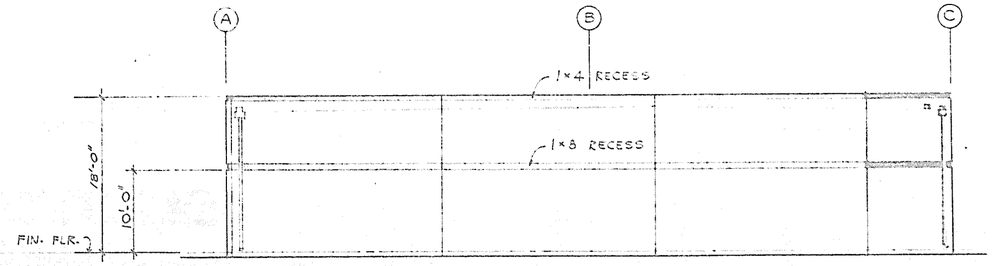

EAST ELEVATION
SC. 1/8" = 1'-0"

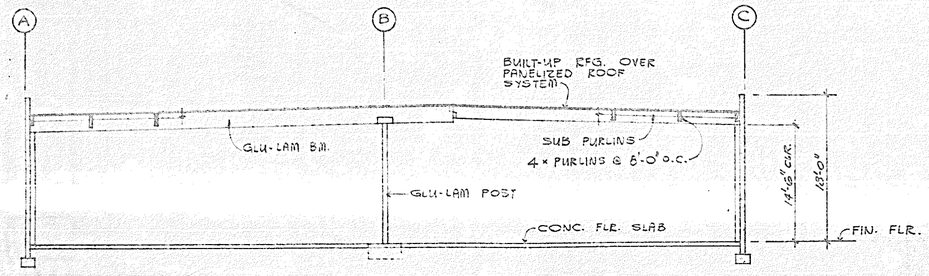

SECTION
SC. 1/8" = 1'-0"

APPROVED
CITY PLANNING DEPT.
ZONING DIVISION
DEC 12 1977
FOR
BY

E56745

REGISTERED PROFESSIONAL ENGINEER
ARDOLCHOSSEIN SYMRAN
STRUCTURAL
STATE OF CALIFORNIA

13

DUNN PROPERTIES CORPORATION
28 BROOKHOLLOW DR., SANTA ANA, CALIF. (714) 540-2100

CARMAN & LOUIS ENGINEERING INC.
Consulting Structural Engineers
7888 Ronson Road
San Diego, California 92111 (714) 569-8000

KEARNY MESA/DUNN
BUSINESS PARK SAN DIEGO, CALIF.

REVISIONS	
DRAWN	
CHECKED	
DATE	
SCALE	

JOB NO.

SHEET NO. 3 OF

0369