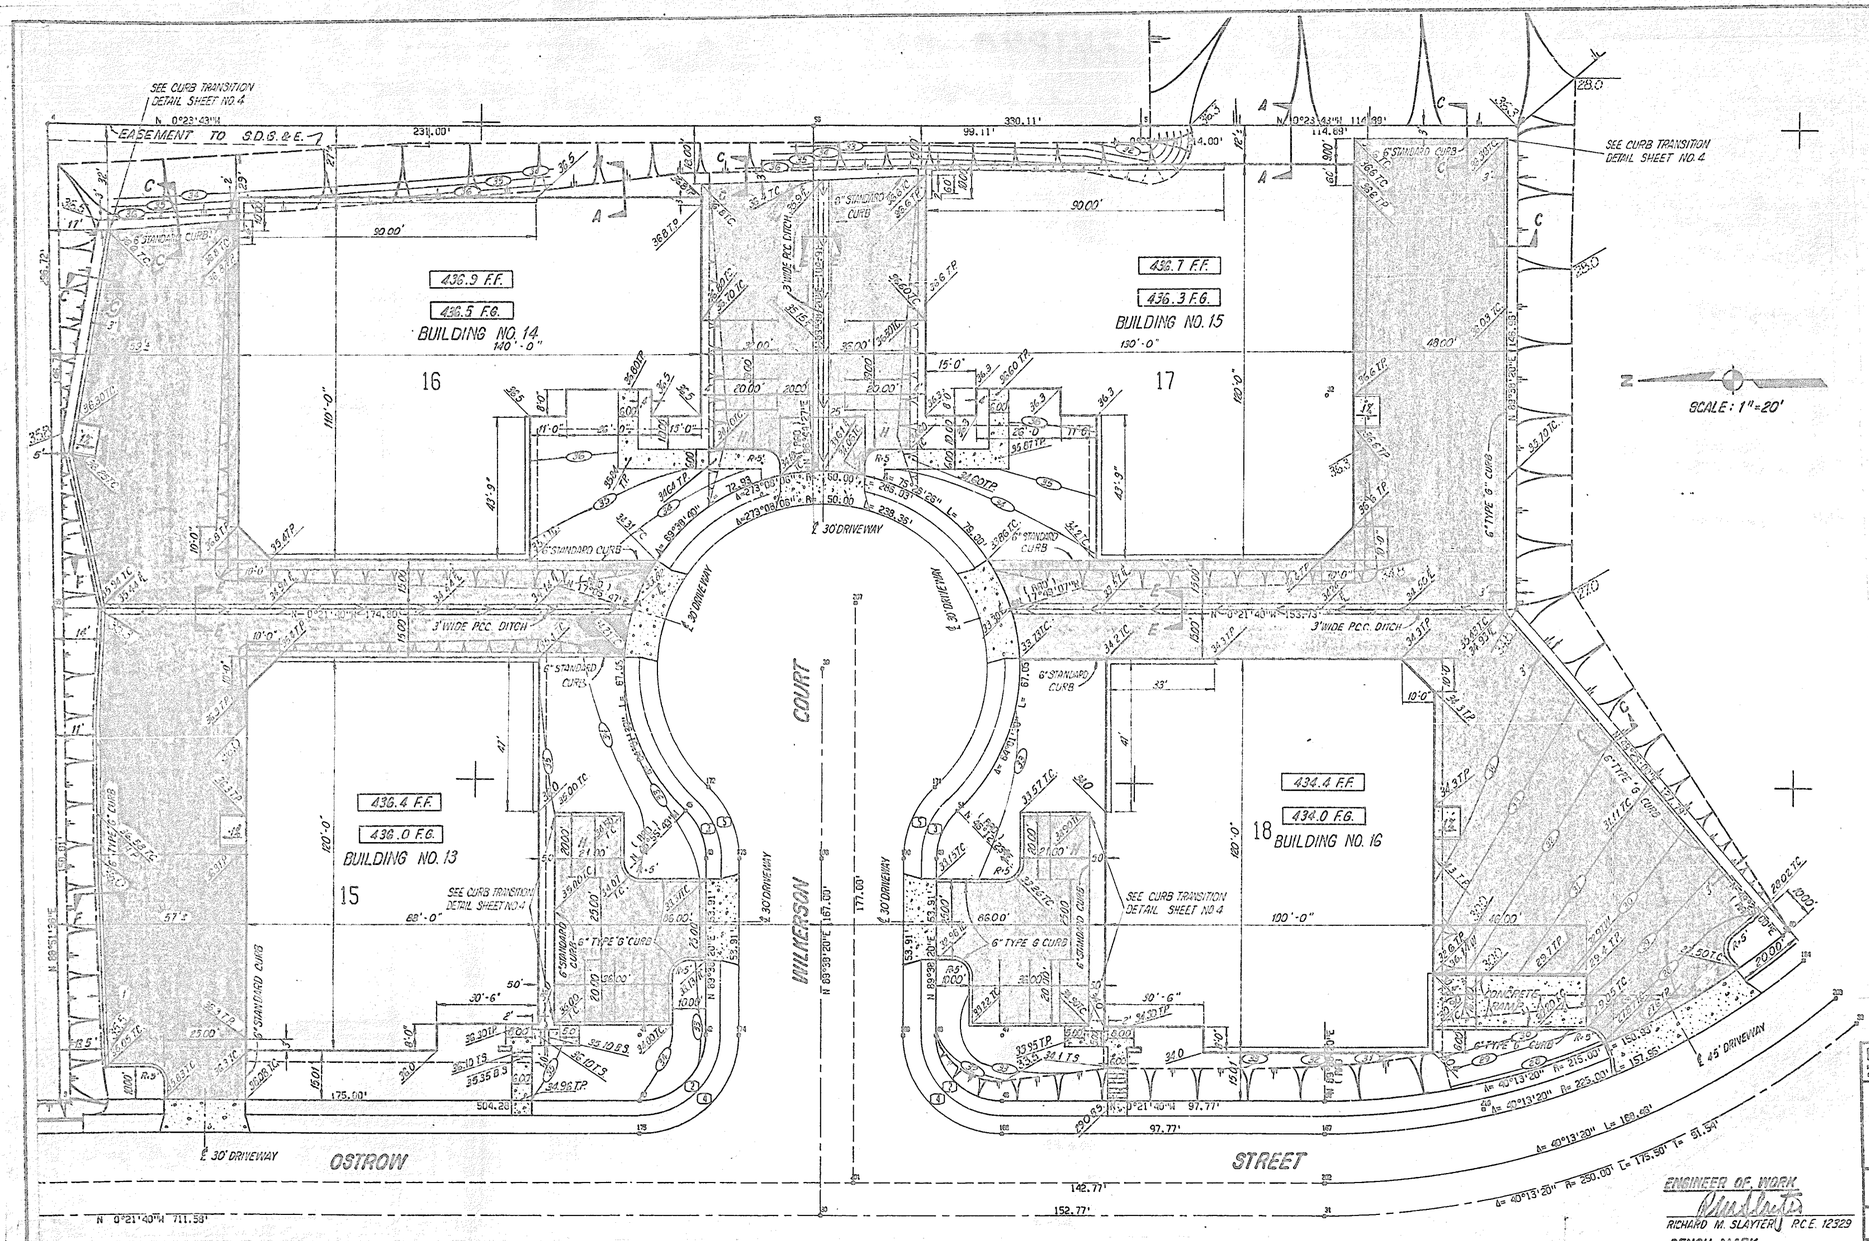

E5307-15

PRIVATE CONTRACT

RICK ENGINEERING COMPANY
PLANNERS · CIVIL ENGINEERS · LAND SURVEYORS
5620 FRIARS ROAD SAN DIEGO CALIFORNIA 92110 TELEPHONE (714) 291-0707

DATE 12-2-77
PROJECT NO. 5907-B

PLOT PLAN FOR:

KEARNY MESA - DUNN BUSINESS PARK
UNIT NO. 2

CITY OF SAN DIEGO, CALIFORNIA
SHEET 5 OF 6 SHEETS

W.O. NO.

CITY ENGINEER DATE

DESCRIPTION	BY	APPROVED	DATE	FILMED
ORIGINAL				

CONTRACTOR DATE STARTED
INSPECTOR DATE COMPLETED

ENGINEER OF WORK
RICHARD M. SLAYTER R.C.E. 12329

BENCH MARK
BRASS PLUG AT SOUTH-EAST CORNER CONVOY STREET AND KEARNY MESA ROAD
ELEVATION 401.588 M.S.L. DATUM

0298